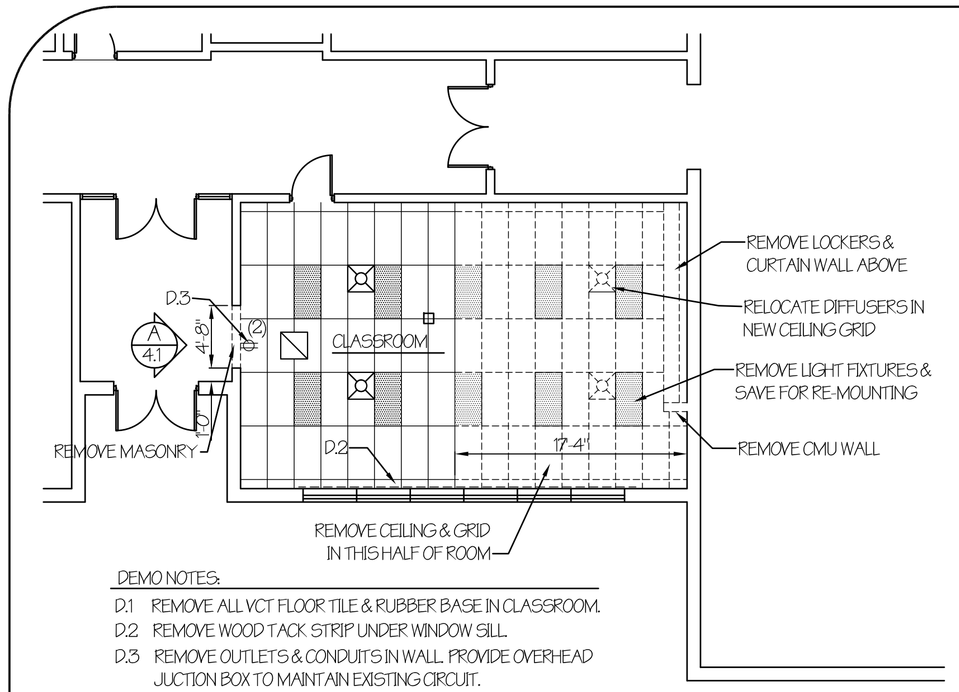

DEMO NOTES:

D.1 REMOVE ALL VCT FLOOR TILE & RUBBER BASE IN CLASSROOM.
D.2 REMOVE WOOD TACK STRIP UNDER WINDOW SILL.
D.3 REMOVE OUTLETS & CONDUITS IN WALL. PROVIDE OVERHEAD JUCTION BOX TO MAINTAIN EXISTING CIRCUIT.

DEMOLITION PLAN

SCALE 1/8" = 1' - 0"

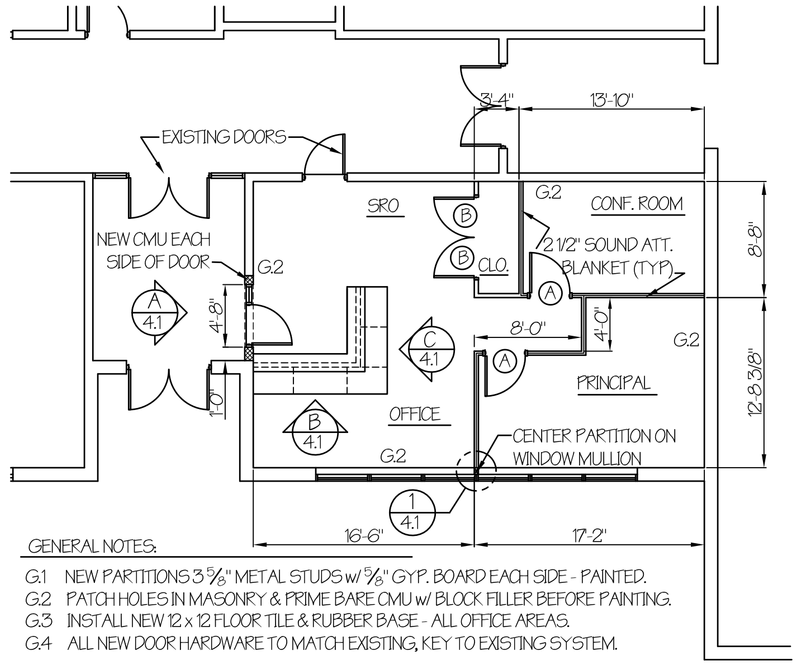

GENERAL NOTES:

G.1 NEW PARTITIONS 3 5/8" METAL STUDS w/ 5/8" GYP. BOARD EACH SIDE - PAINTED.
G.2 PATCH HOLES IN MASONRY & PRIME BARE CMU w/ BLOCK FILLER BEFORE PAINTING.
G.3 INSTALL NEW 12 x 12 FLOOR TILE & RUBBER BASE - ALL OFFICE AREAS.
G.4 ALL NEW DOOR HARDWARE TO MATCH EXISTING, KEY TO EXISTING SYSTEM.

FLOOR PLAN

SCALE 1/8" = 1' - 0"

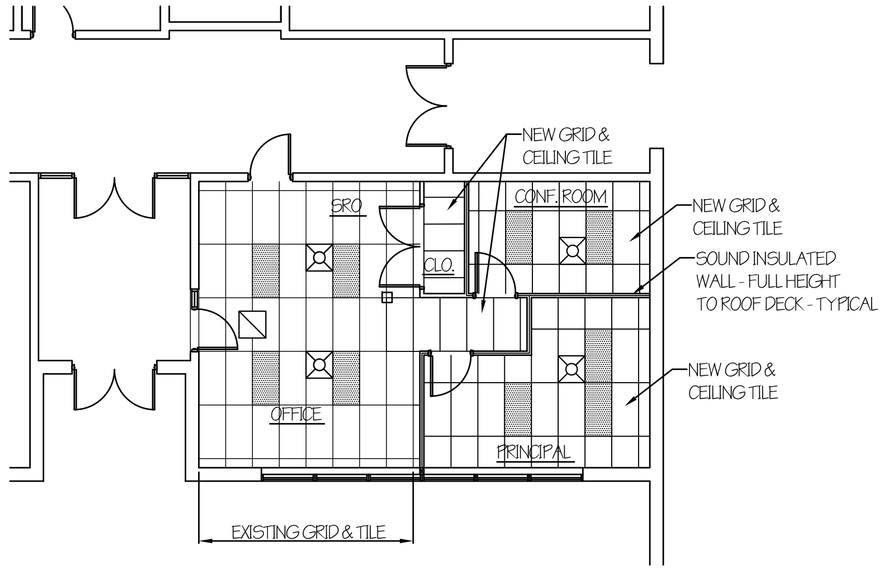

REFLECTED CEILING PLAN

SCALE 1/8" = 1' - 0"

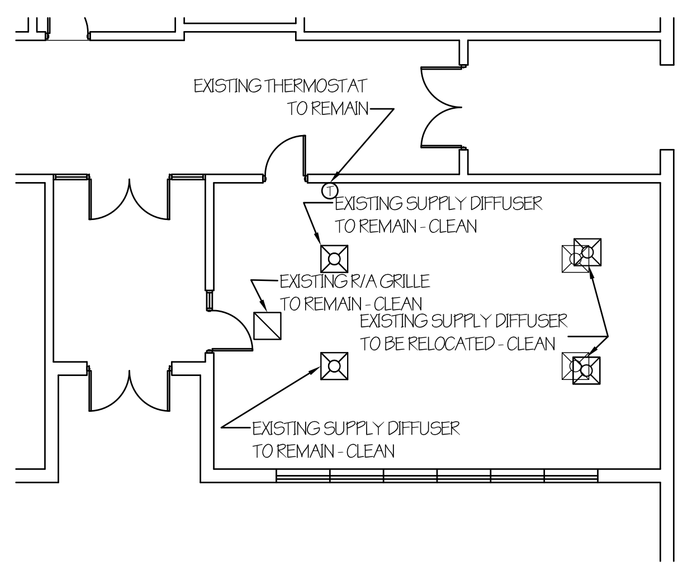

HVAC PLAN

SCALE 1/8" = 1' - 0"

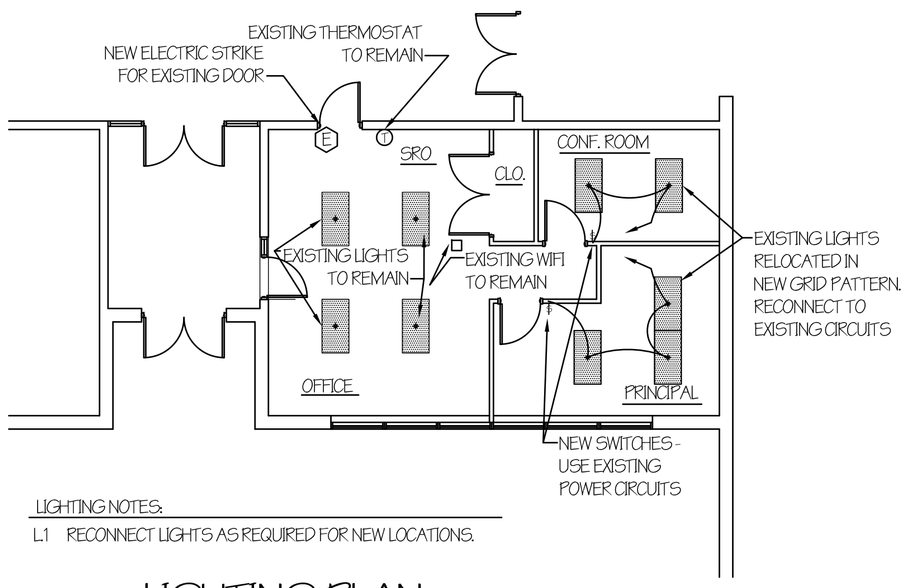

LIGHTING NOTES:

L.1 RECONNECT LIGHTS AS REQUIRED FOR NEW LOCATIONS.

LIGHTING PLAN

SCALE 1/8" = 1' - 0"

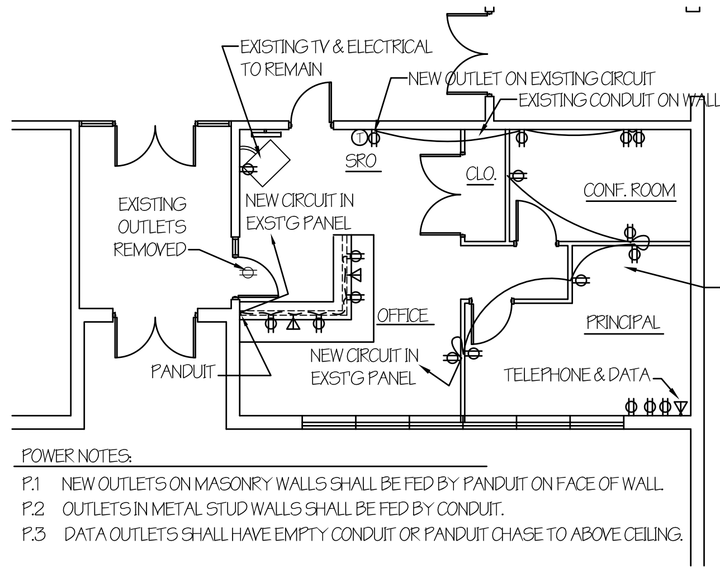

POWER NOTES:

P.1 NEW OUTLETS ON MASONRY WALLS SHALL BE FED BY PANDUIT ON FACE OF WALL.
P.2 OUTLETS IN METAL STUD WALLS SHALL BE FED BY CONDUIT.
P.3 DATA OUTLETS SHALL HAVE EMPTY CONDUIT OR PANDUIT CHASE TO ABOVE CEILING.

POWER PLAN

SCALE 1/8" = 1' - 0"

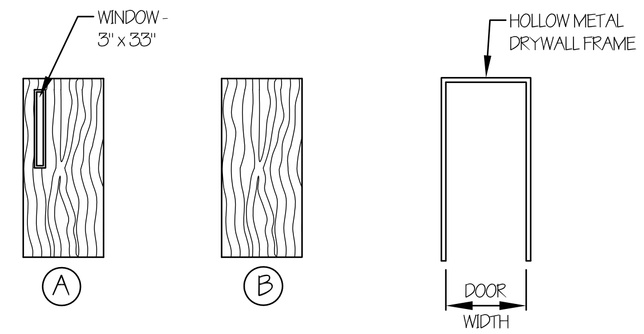

DOORS 3'-0" x 6'-8" x 1 3/4" WOOD - SOLID CORE

SCALE 1/4" = 1' - 0"

DOOR TYPES

SCALE 1/4" = 1' - 0"

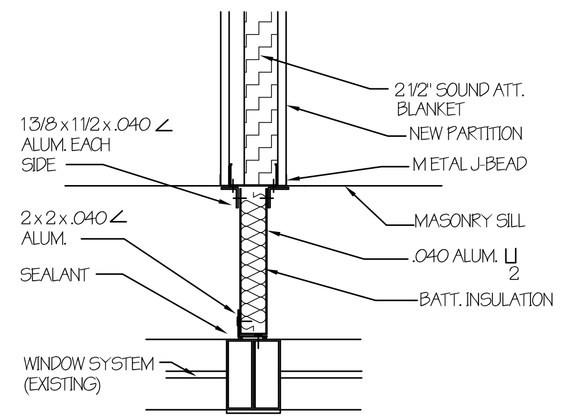

DETAIL 1 / 4.1

SCALE 1 1/2" = 1' - 0"

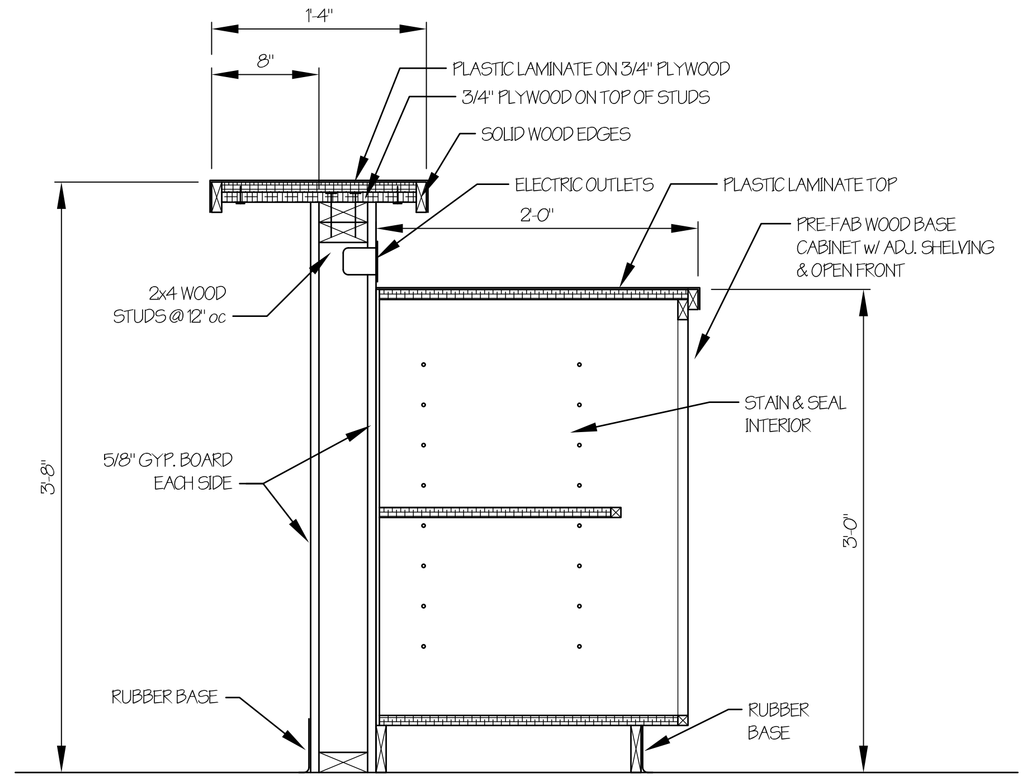

DETAIL 2 / 4.1

SCALE 1 1/2" = 1' - 0"

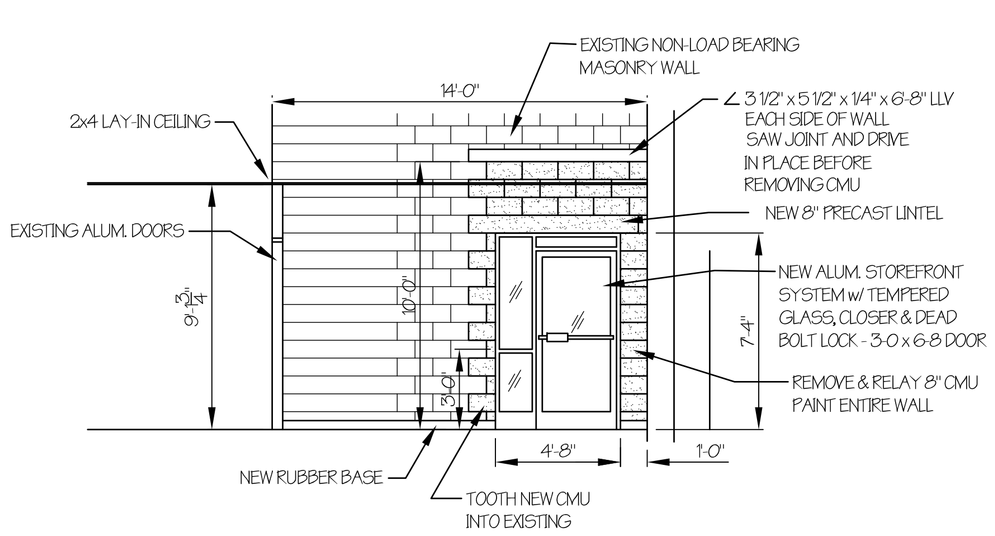

ELEVATION A / 4.1

SCALE 1/4" = 1' - 0"

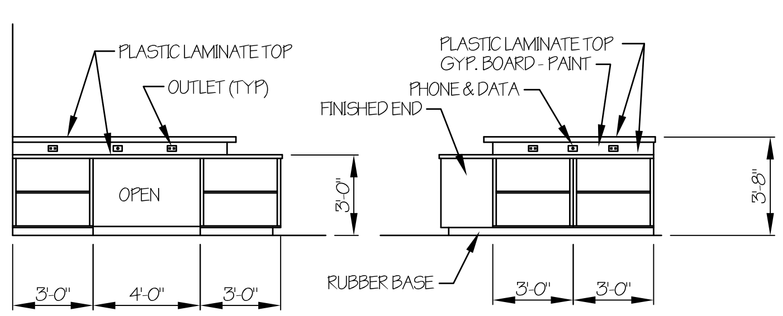

ELEVATION B / 4.1

SCALE 1/4" = 1' - 0"

ELEVATION C / 4.1

SCALE 1/4" = 1' - 0"

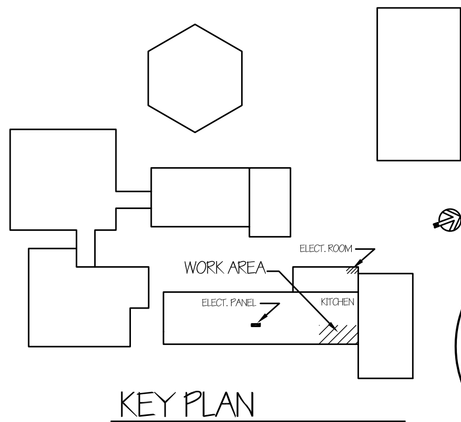

KEY PLAN

NO SCALE

drawing no: 4.1 of:

project no: 1828
date: 6 JUNE 2018
project title: OFFICE RENOVATIONS AT OAK GROVE SCHOOL CLEVELAND TENNESSEE
drawing title: FLOOR PLANS & DETAILS
drawn:
checked:
revisions

THOMAS L. GRIM STATE OF TENNESSEE

associated architectural services