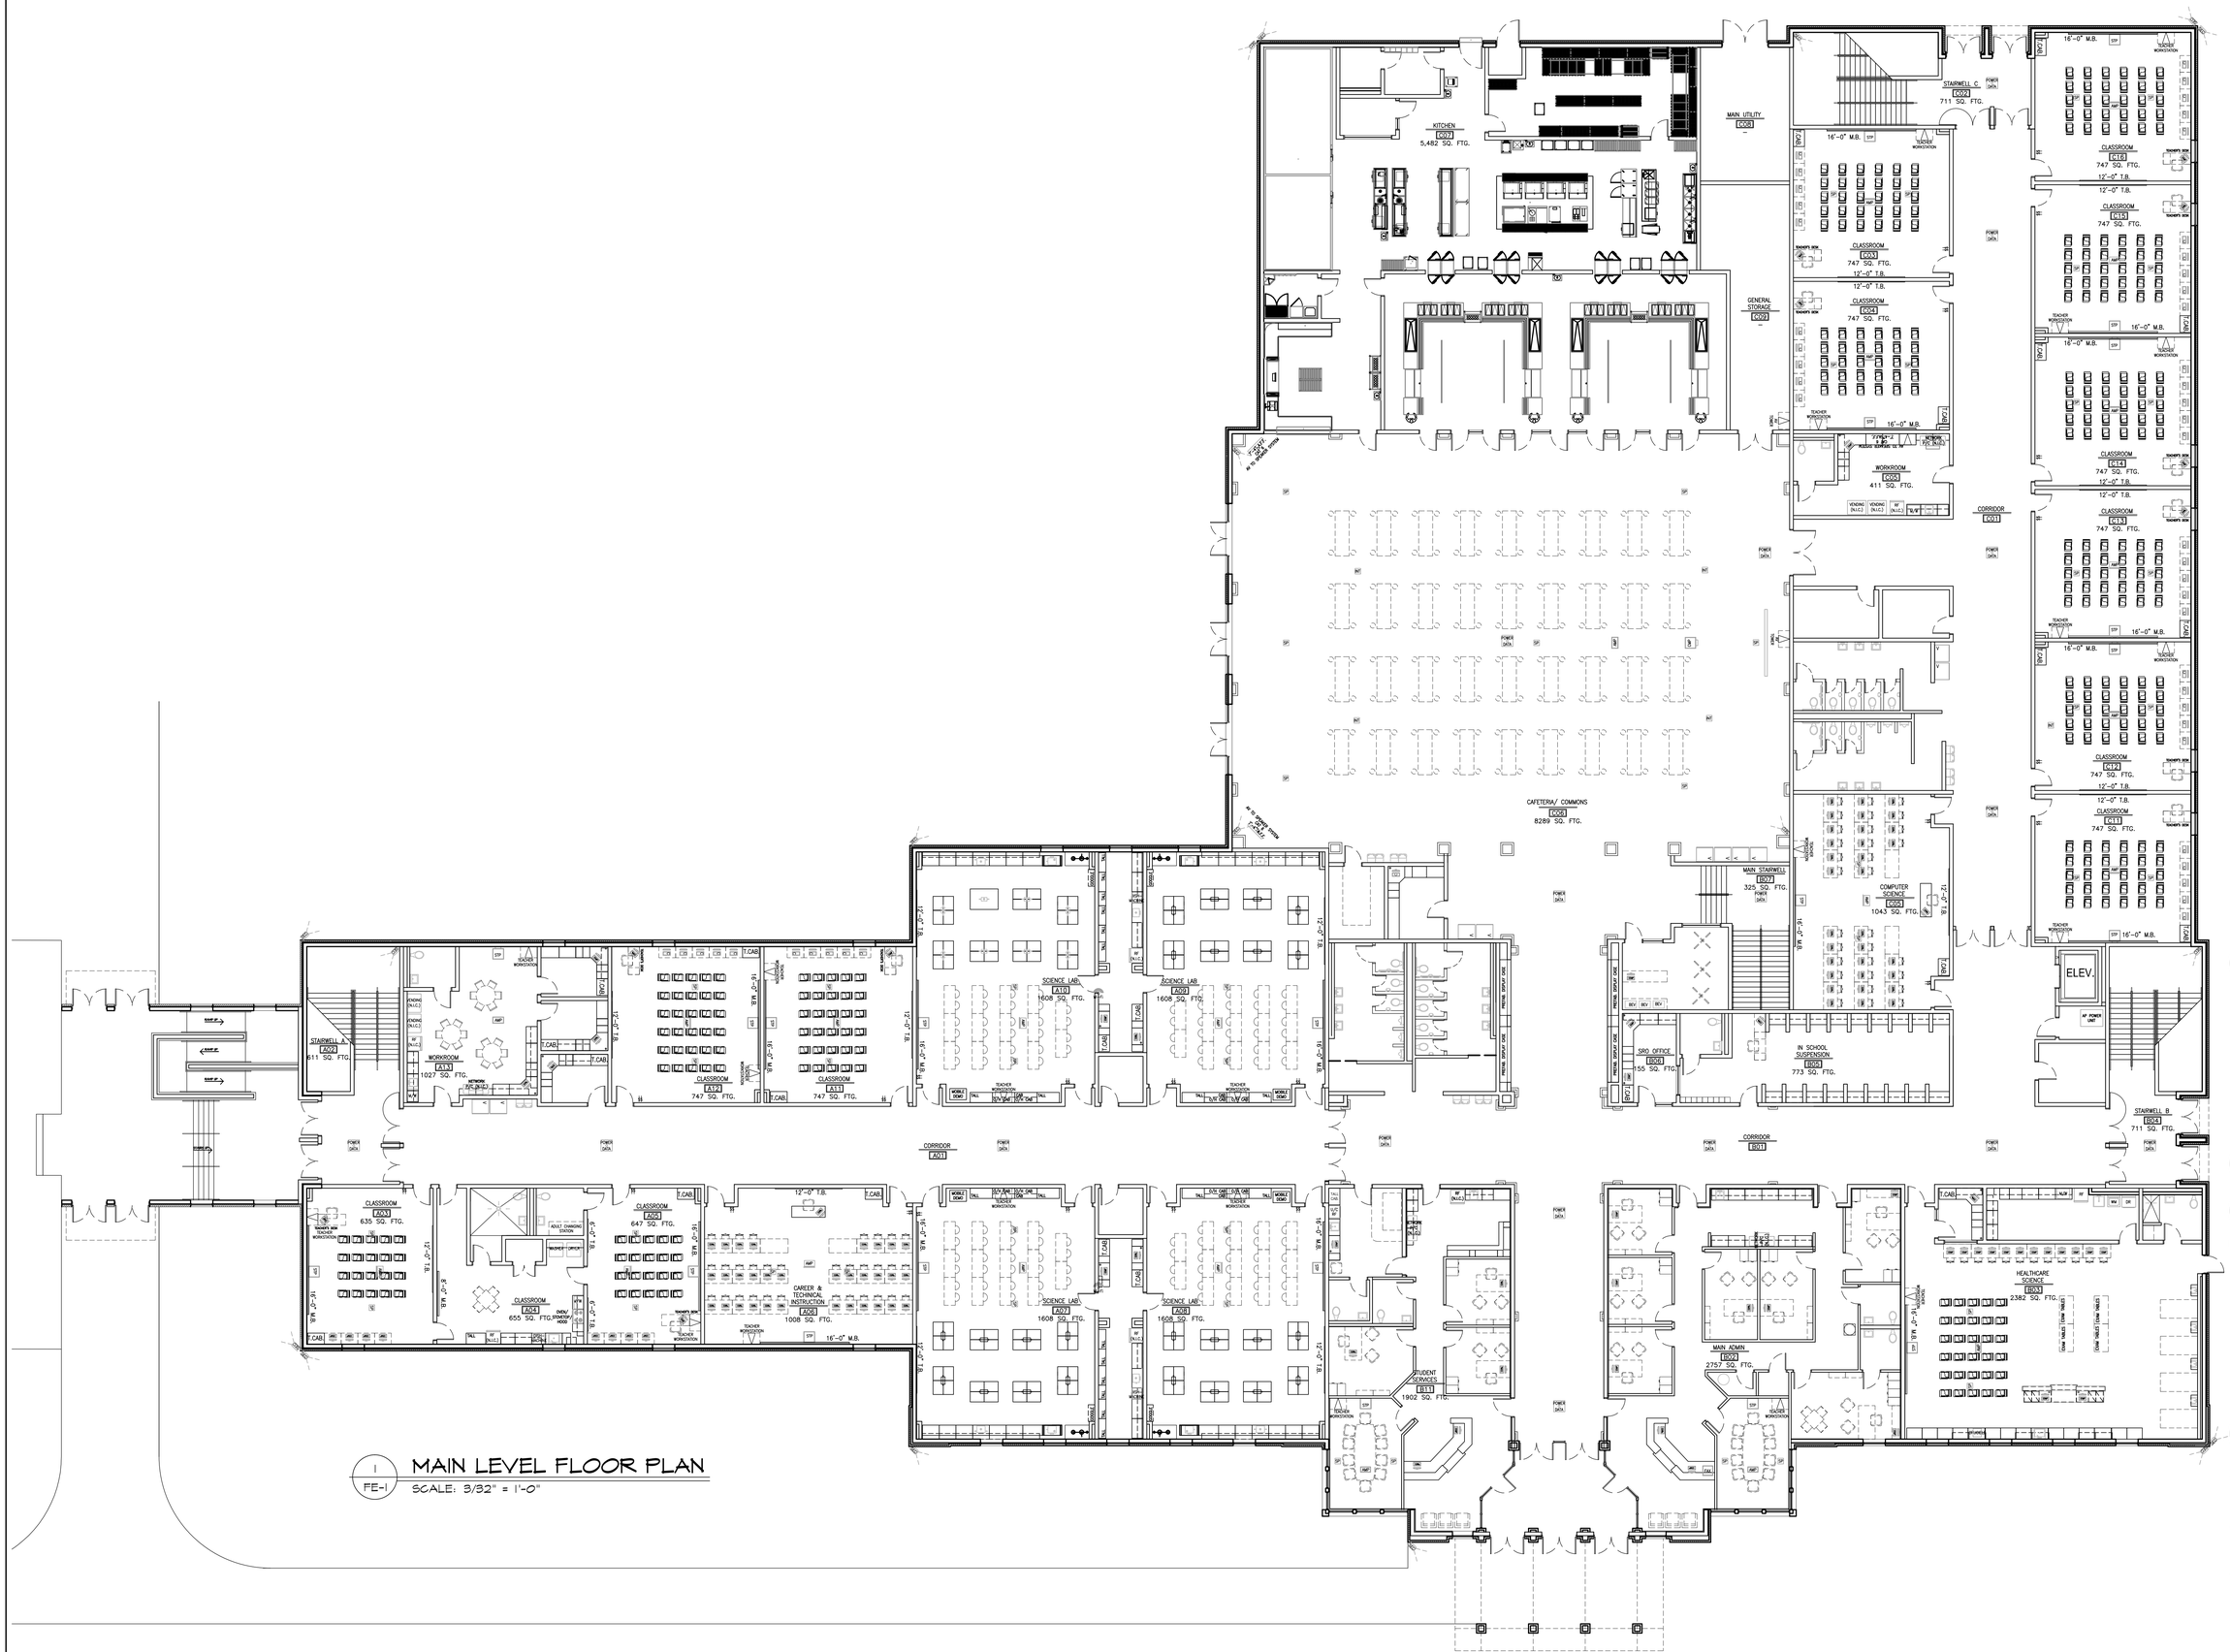

1 FE-1 MAIN LEVEL FLOOR PLAN
SCALE: 3/32" = 1'-0"

APPROVAL ISSUANCE

ROBERTSON LOIA ROOF
ARCHITECTS & ENGINEERS
3460 Preston Ridge Road . Suite 275 . Alpharetta, Georgia 30005
770-674-2600 . Fax 678-319-0745

TOTAL: 68 IU, FTE 1275
NEW: 45 IU, FTE 825
EXIST: 23 IU

FRANKLIN COUNTY
HIGH SCHOOL REPLACEMENT
FOR:
FRANKLIN COUNTY SCHOOLS
OVERALL SQUARE FOOTAGE - 105,000 S.F. F.T.E.: I.U.'S:

REVISIONS

SHEET TITLE
OVERALL
FIXTURE & EQUIPMENT
PLAN: MAIN LEVEL

DATE
01-21-2012

PROJECT NUMBER
09-290

SHEET NUMBER
FE-1
OF